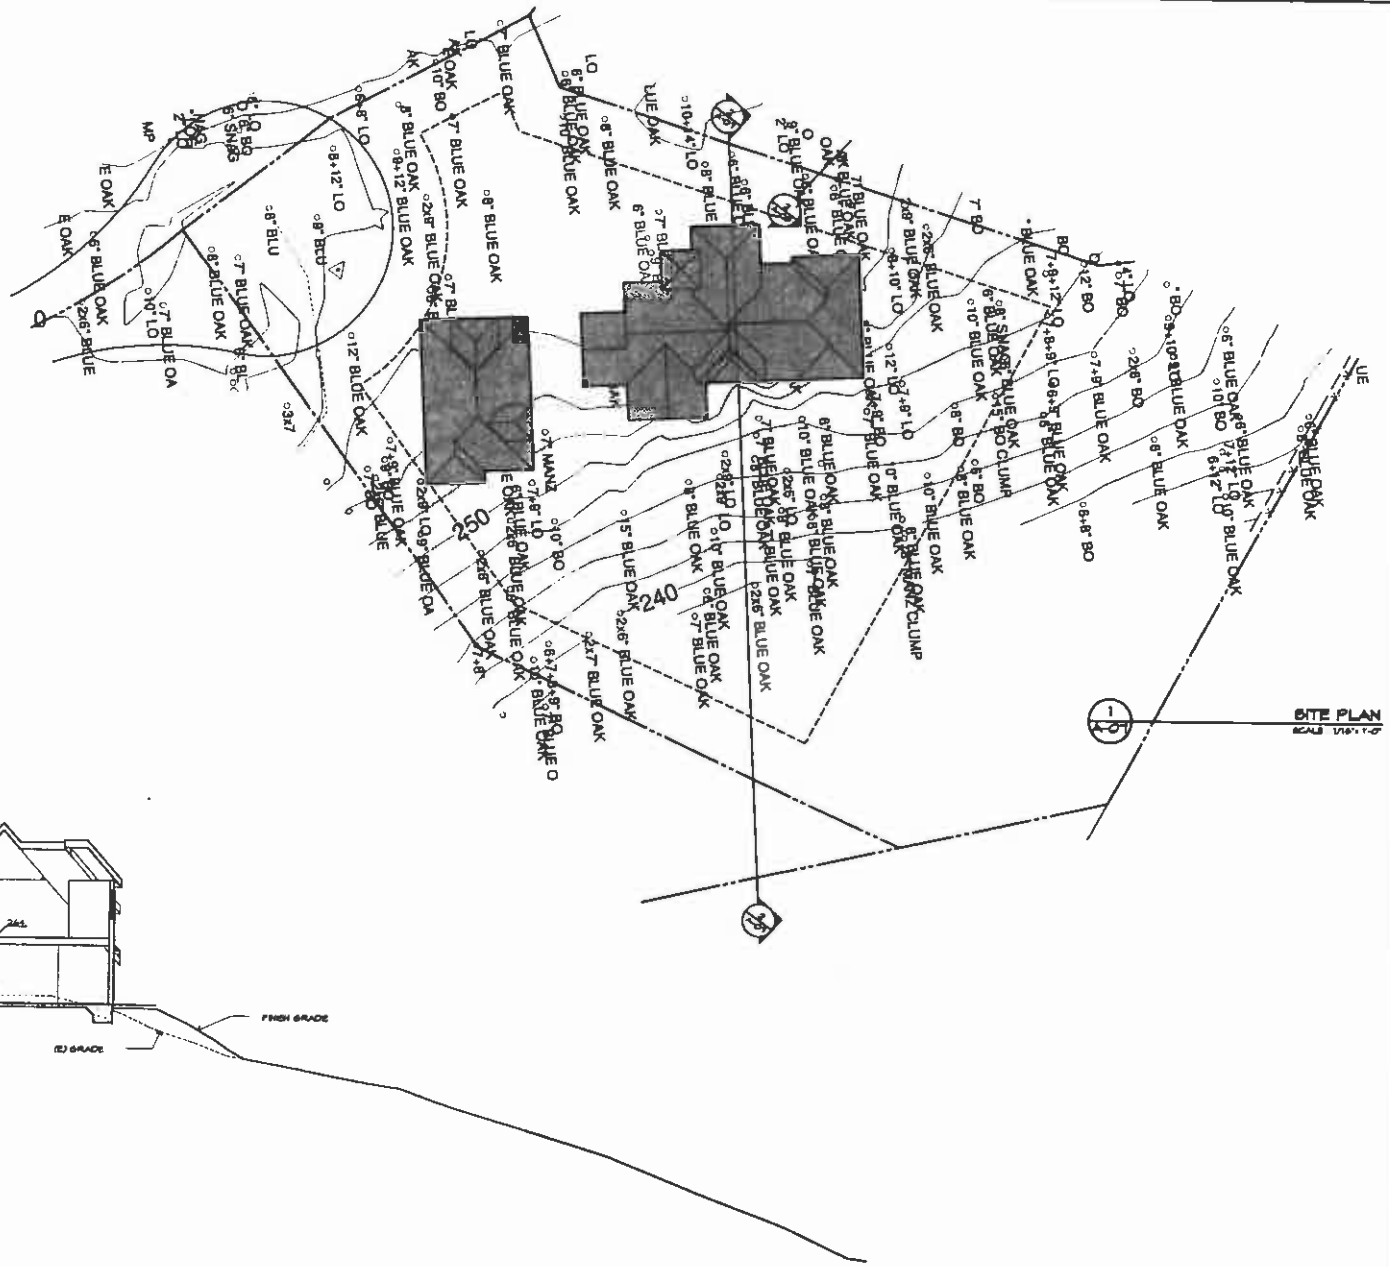

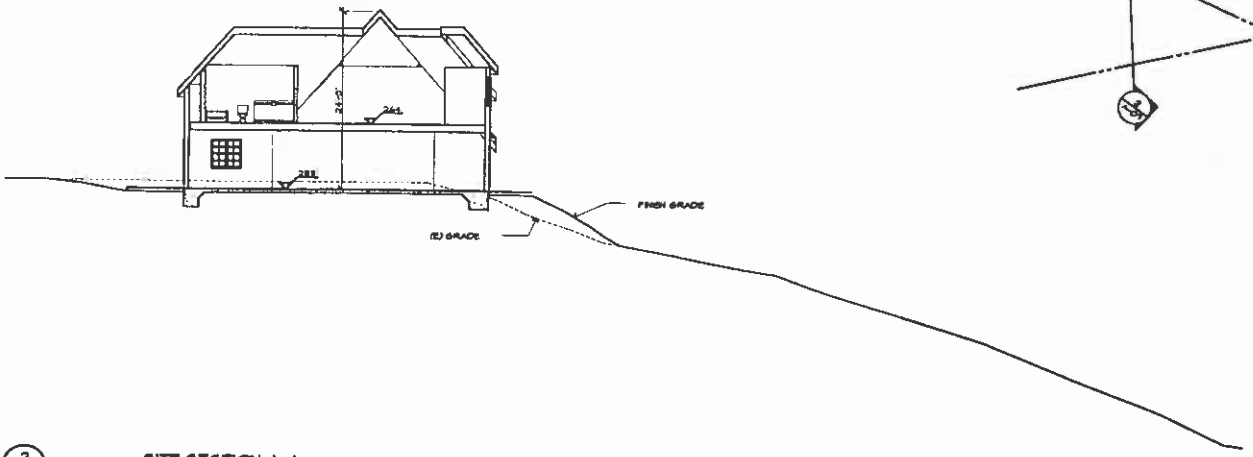

SITE SECTION A-A
SCALE 1"=10'-0"

DRAWING DATE

REVISIONS

PROJECT

EAST VIEW ESTA

234 MONTE VISTA
NAPA, CA

KIRK MEYER BUILT

INTERNATIONAL DESIGN GROU

BUILDERS

SHEET CONTENTS

Lot 04 Site P

DRAWN BY HN

CHECKED BY

SHEET NO

A-0

9 OF